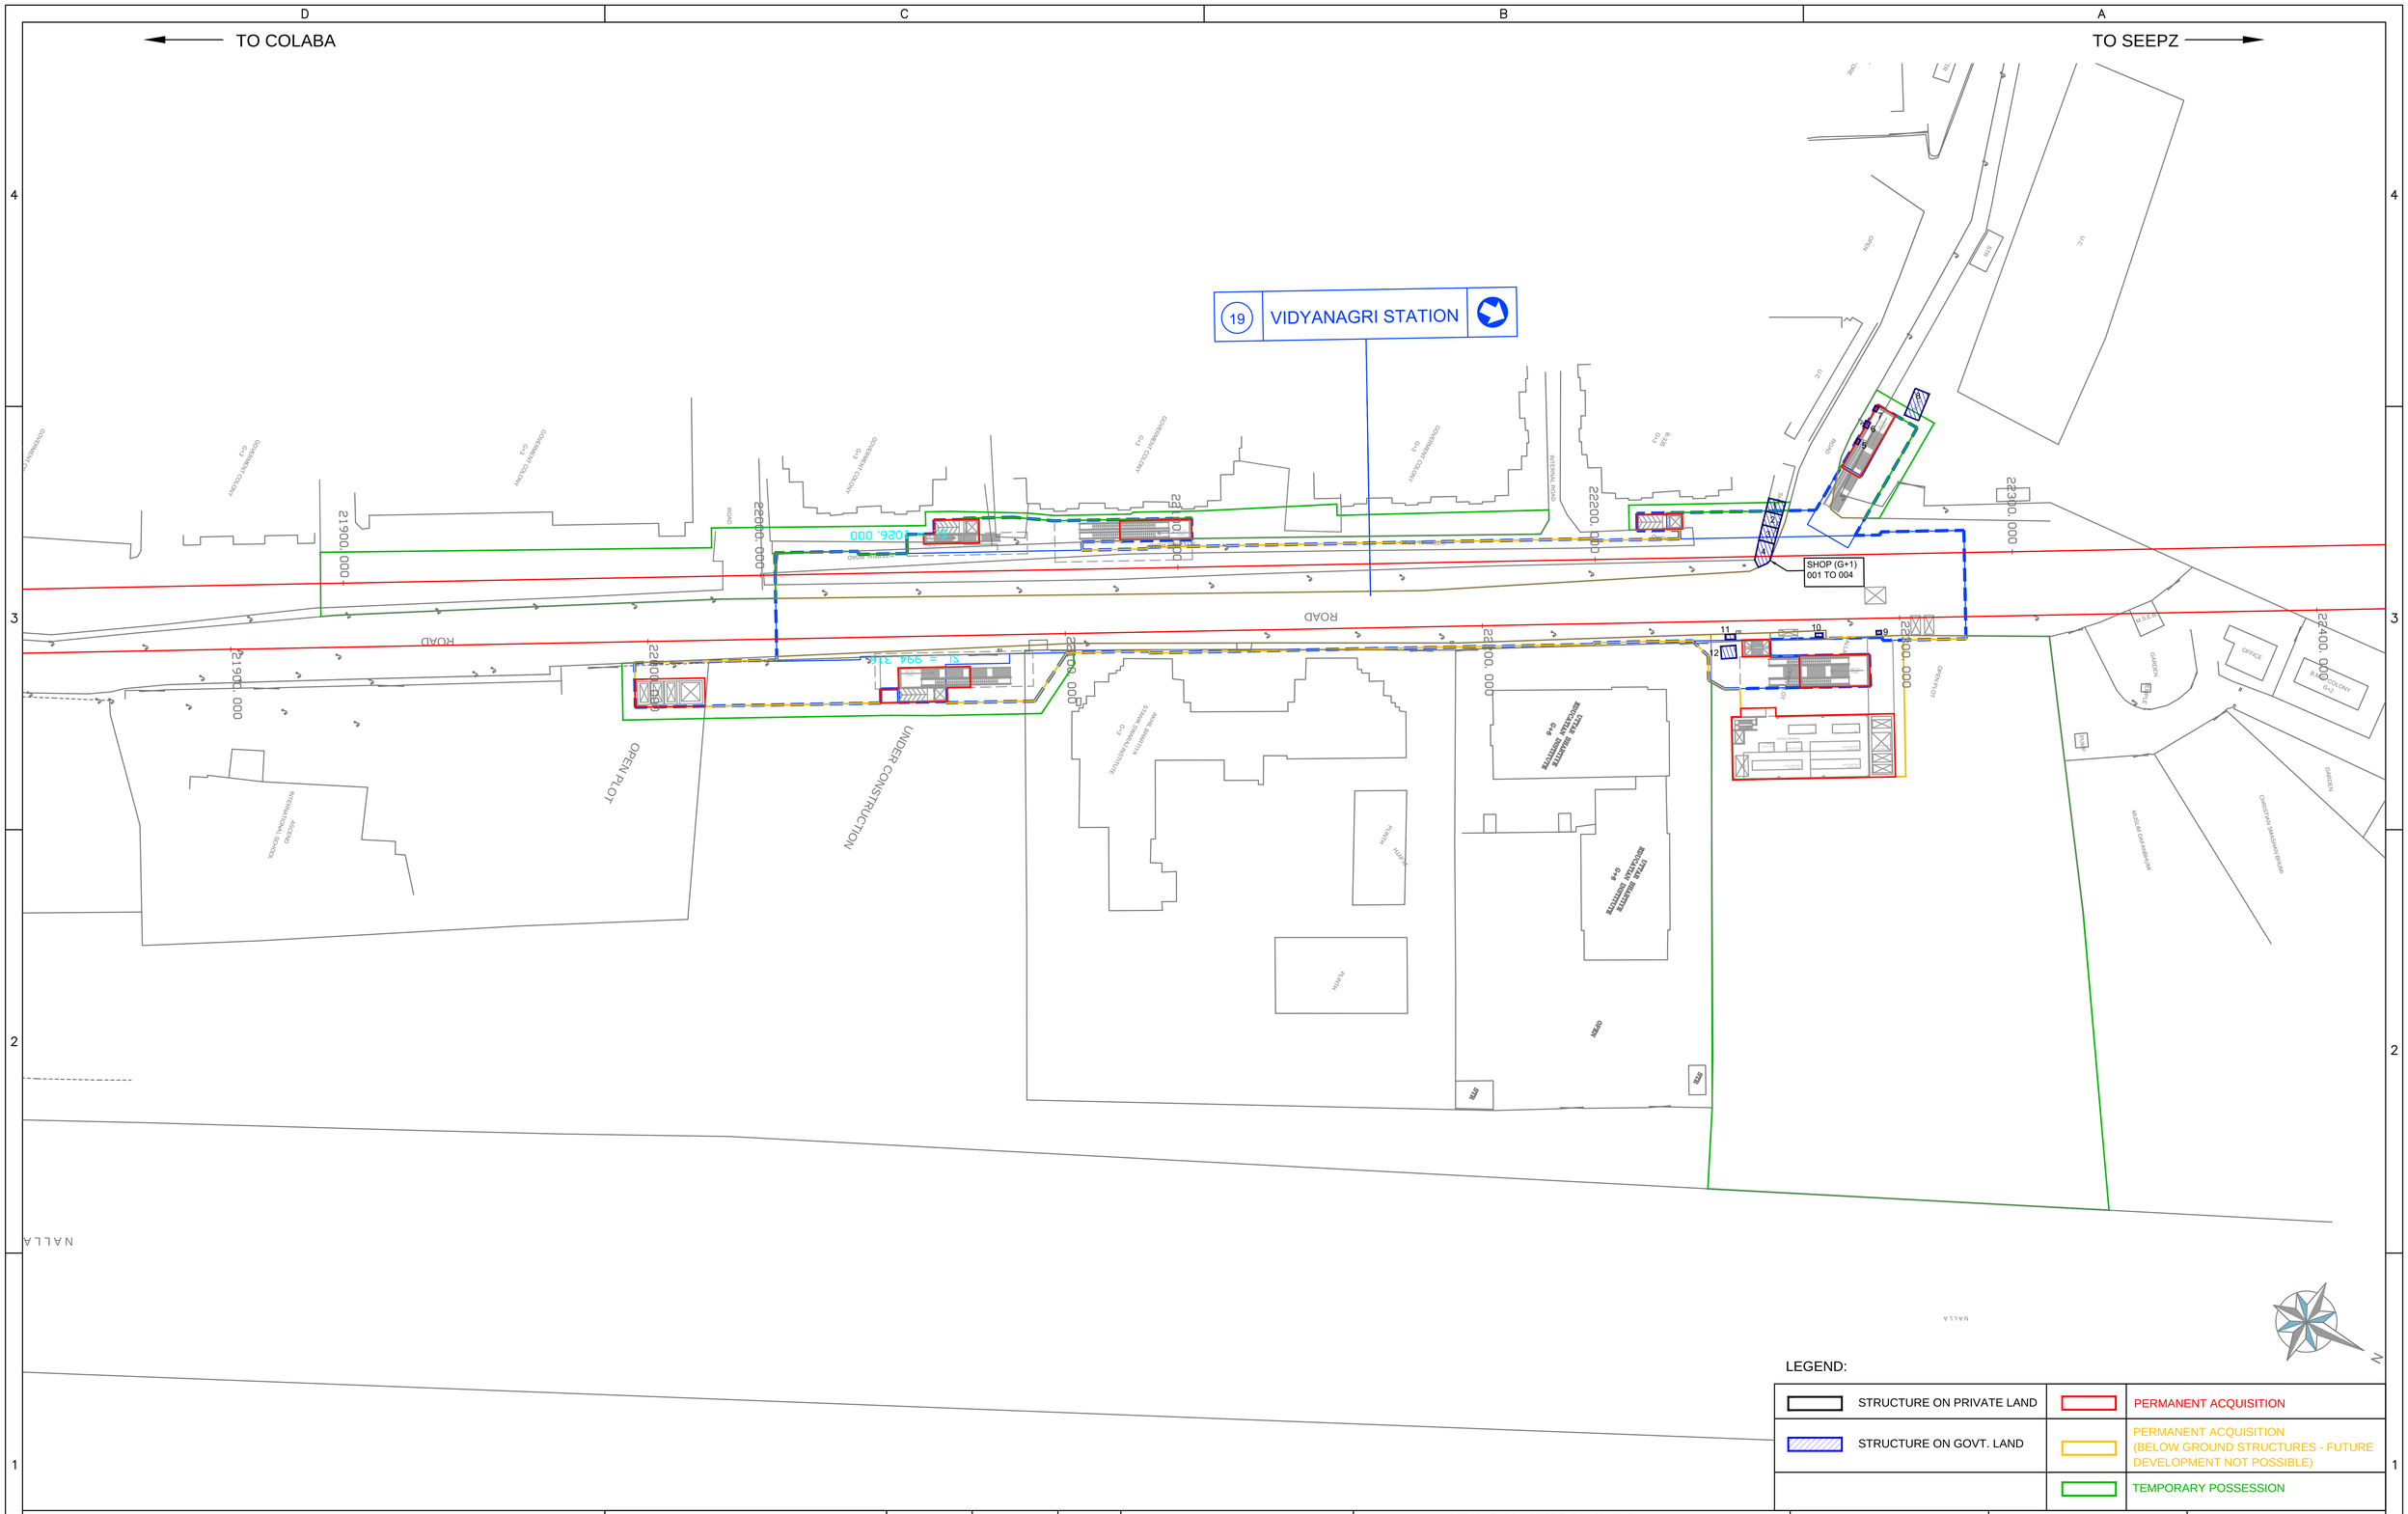

LEGEND:

	STRUCTURE ON PRIVATE LAND		PERMANENT ACQUISITION
	STRUCTURE ON GOVT. LAND		PERMANENT ACQUISITION (BELOW GROUND STRUCTURES - FUTURE DEVELOPMENT NOT POSSIBLE)
			TEMPORARY POSSESSION

INTERIM CONSULTANCY SERVICES
FOR MUMBAI METRO RAIL PROJECT,LINE No. 3
COLABA- BANDRA-SEEPZ

KEY PLAN

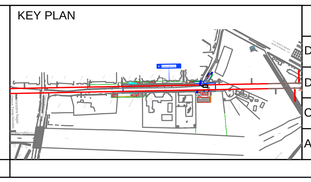

	NAME	SIGN
DRAWN BY		
DESIGN BY		
CHECKED BY		
APPROVED BY		

FOR TENDER ONLY

SCALE:- 1:500 (A0) DATE:- APRIL 2015

PROJECT:- MUMBAI METRO LINE 3
COLABA-BANDRA-SEEPZ

TITLE:- AFFECTED AREA FOR VIDYANAGRI STATION

DRAWING NO. :- MML3-CBS/MMRC/IC/R&R/0019

PADECO
PADECO Co., Ltd.
Shin-Onarimon Bldg.
6-17-19 Shinbashi,
Minato-ku
Tokyo 105-0004 Japan
Tel: +81-3-5733-0855
Fax: +81-3-5733-0856

AECOM
9/F, Infinity Tower C,
DLF Cyber City, DLF Phase –II,
Gurgaon – 122 002, Haryana – India
Tel : +91 124 4830100
Fax: +91 124 4830373

THE Louis Berger Group , Inc., USA
Engineers • Planners • Scientists • Economists
1250 23rd St. NW
Washington, DC 20037,
USA.
302, Naman Center,
Plot No. C-31, G Block,
Opp Dena Bank, BKC,
Mumbai 400051
India

AKHANDARE 21-Jul-15